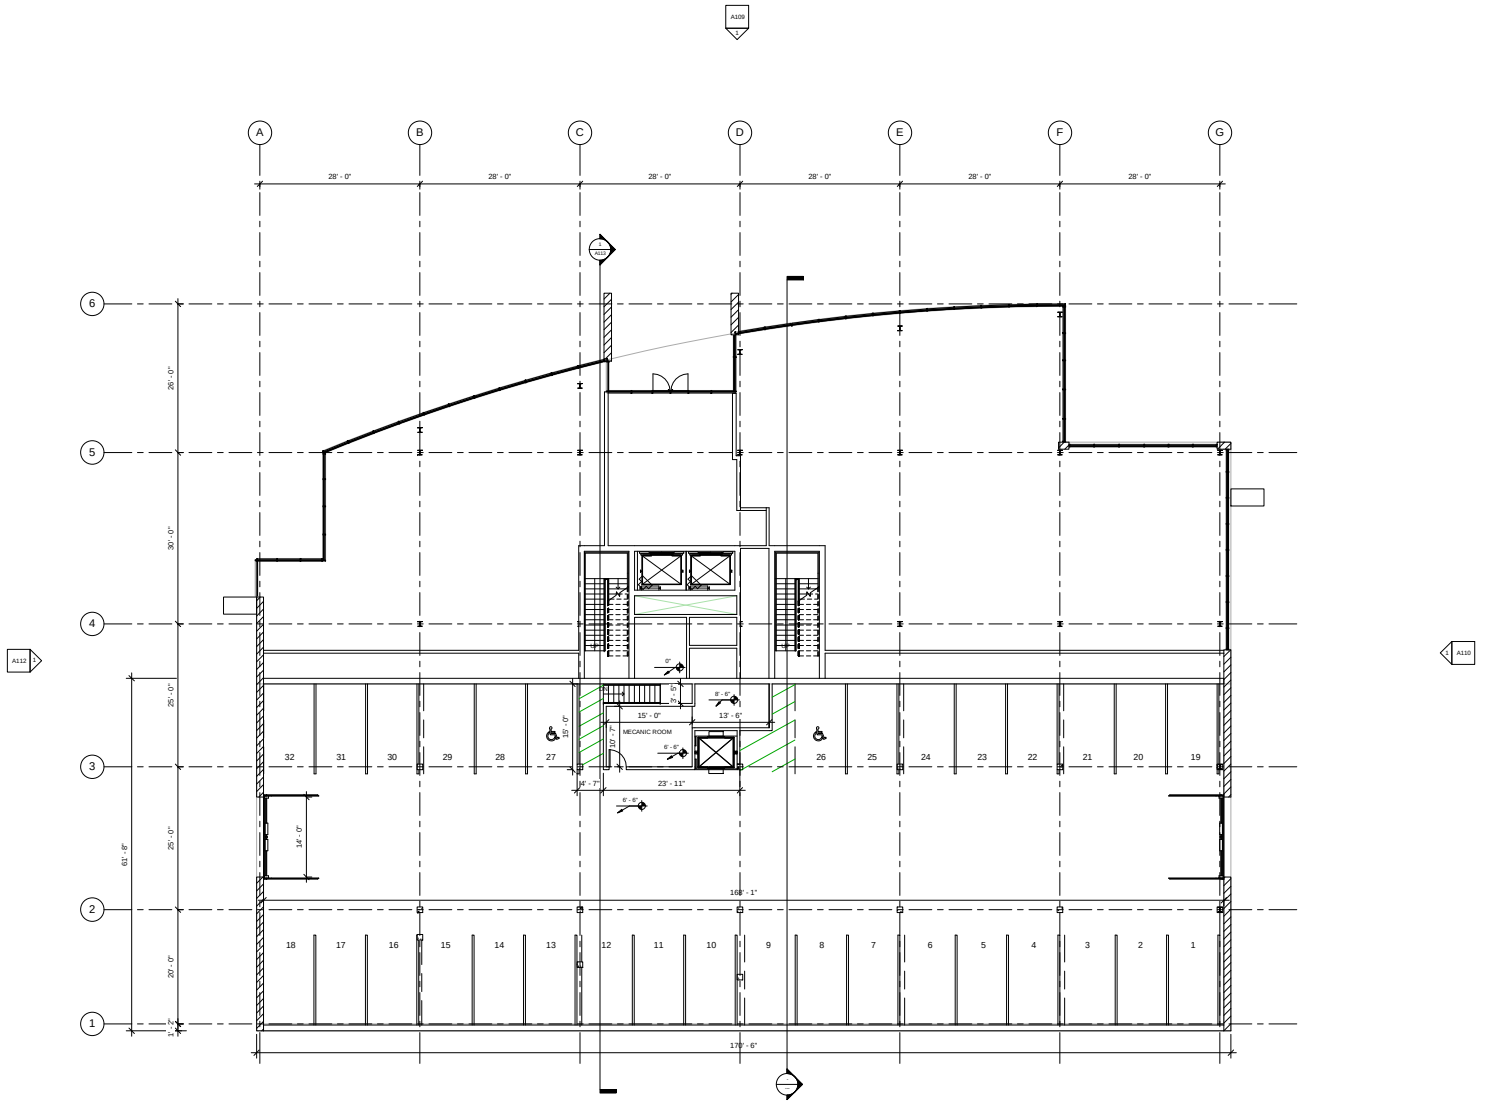

1 GARAGE FLOOR
1/8" = 1'-0"

PHILIPPE VOISARD
Architecte

www.autodesk.com/revit

Consultant
Address
Address
Address
Phone

Consultant
Address
Address
Address
Phone

Consultant
Address
Address
Address
Phone

Consultant
Address
Address
Address
Phone

Consultant
Address
Address
Address
Phone

No.	Description	Date

FJ Motter

ACABAY CRB BUILDING

Garage Level

Project Number	AMÉNA. 3
Date	Issue Date
Drawn By	Author
Checked By	Checker

A104

Scale 1/8" = 1'-0"

2011-06-03 11:56:52