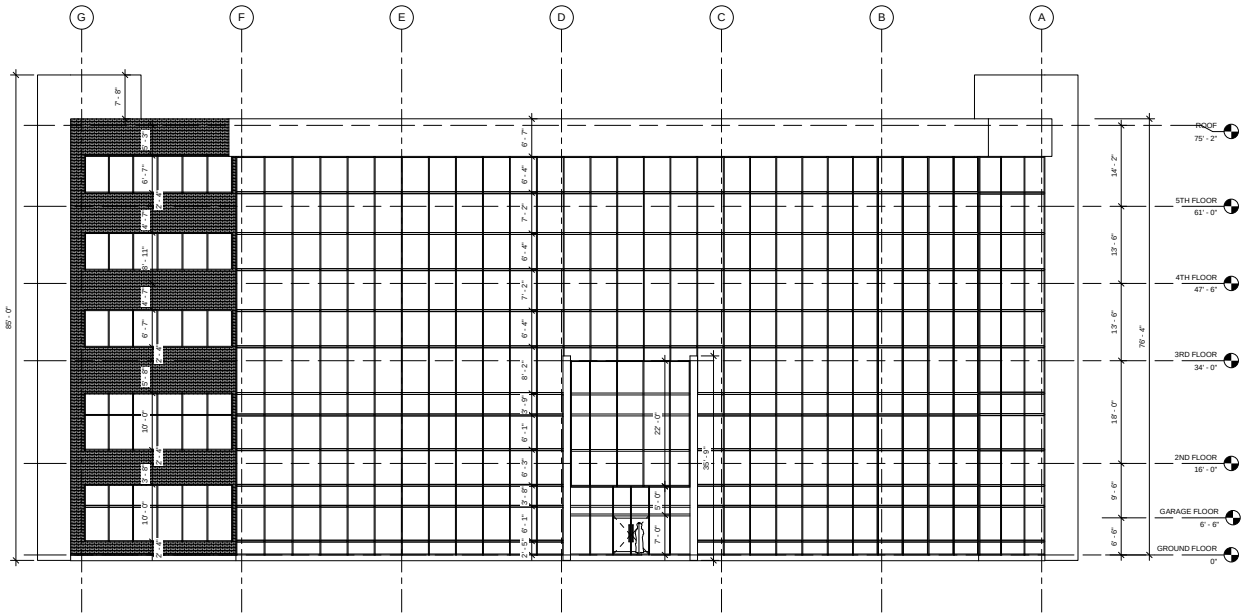

1 NORTH ELEVATION
1/8" = 1'-0"

PHILIPPE VOISARD
Architecte
315 Du Pont, Sainte-Genevieve
Qc, Canada H9H 2P6
T: 514 624 9313 F: 514 624 9380

www.autodesk.com/revit

Consultant
Address
Address
Address
Phone

Consultant
Address
Address
Address
Phone

Consultant
Address
Address
Address
Phone

Consultant
Address
Address
Address
Phone

Consultant
Address
Address
Address
Phone

No.	Description	Date

FJ Motter

ACABAY CRB BUILDING

Front Elevation

Project Number	AMÉNA. 3
Date	Issue Date
Drawn By	Author
Checked By	Checker

A109

Scale	1/8" = 1'-0"

2011-06-03 12:00:43