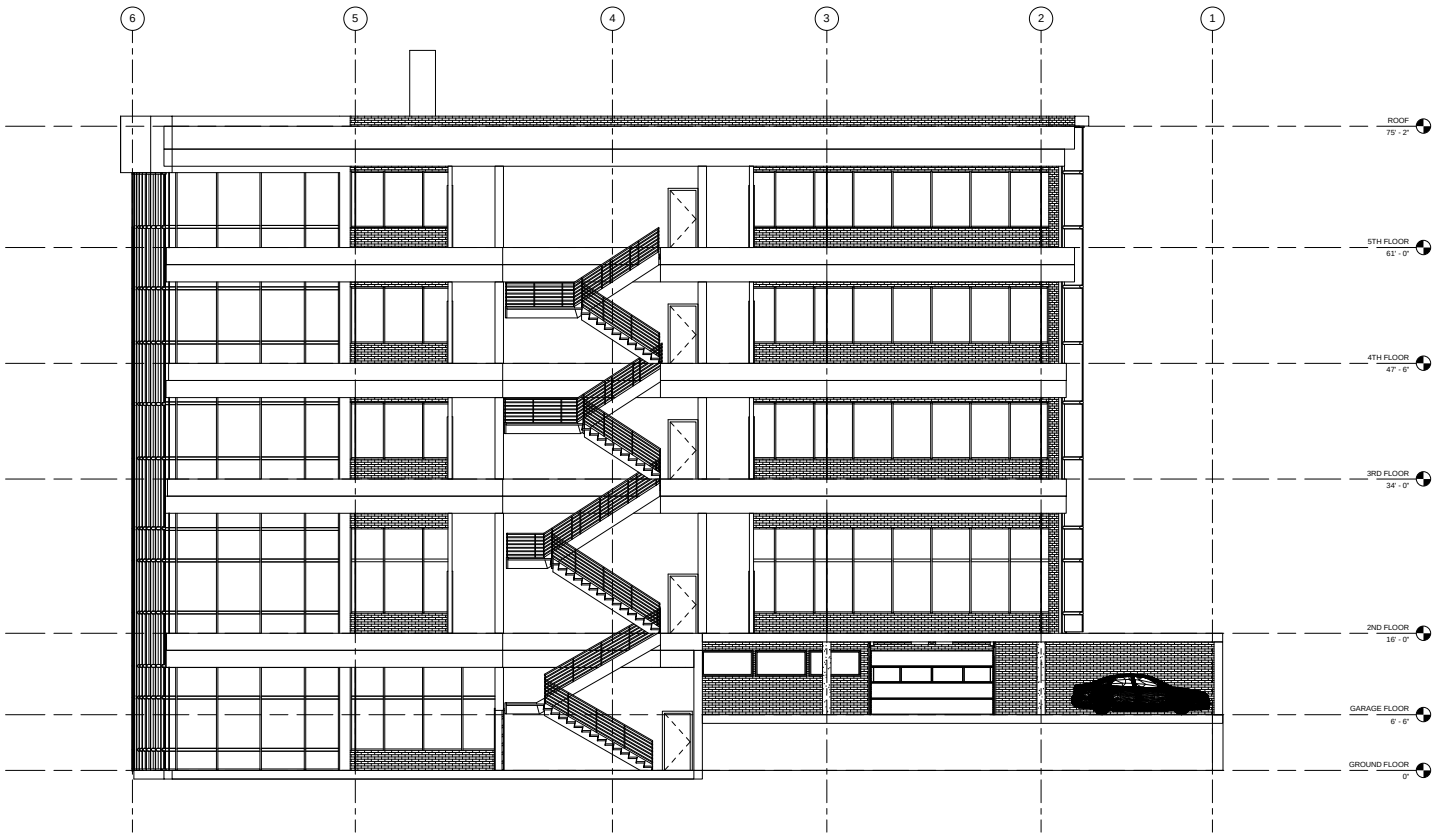

1 Section 3
3/16" = 1'-0"

PHILIPPE VOISARD
Architecte
www.autodesk.com/revit

Consultant
Address
Address
Address
Phone

Consultant
Address
Address
Address
Phone

Consultant
Address
Address
Address
Phone

Consultant
Address
Address
Address
Phone

Consultant
Address
Address
Address
Phone

No.	Description	Date

FJ Motter

ACABAY CRB BUILDING

Longitudinal Section

Project Number	AMÉNA. 3
Date	Issue Date
Drawn By	Author
Checked By	Checker

A114

Scale 3/16" = 1'-0"

2011-06-03 12:11:13